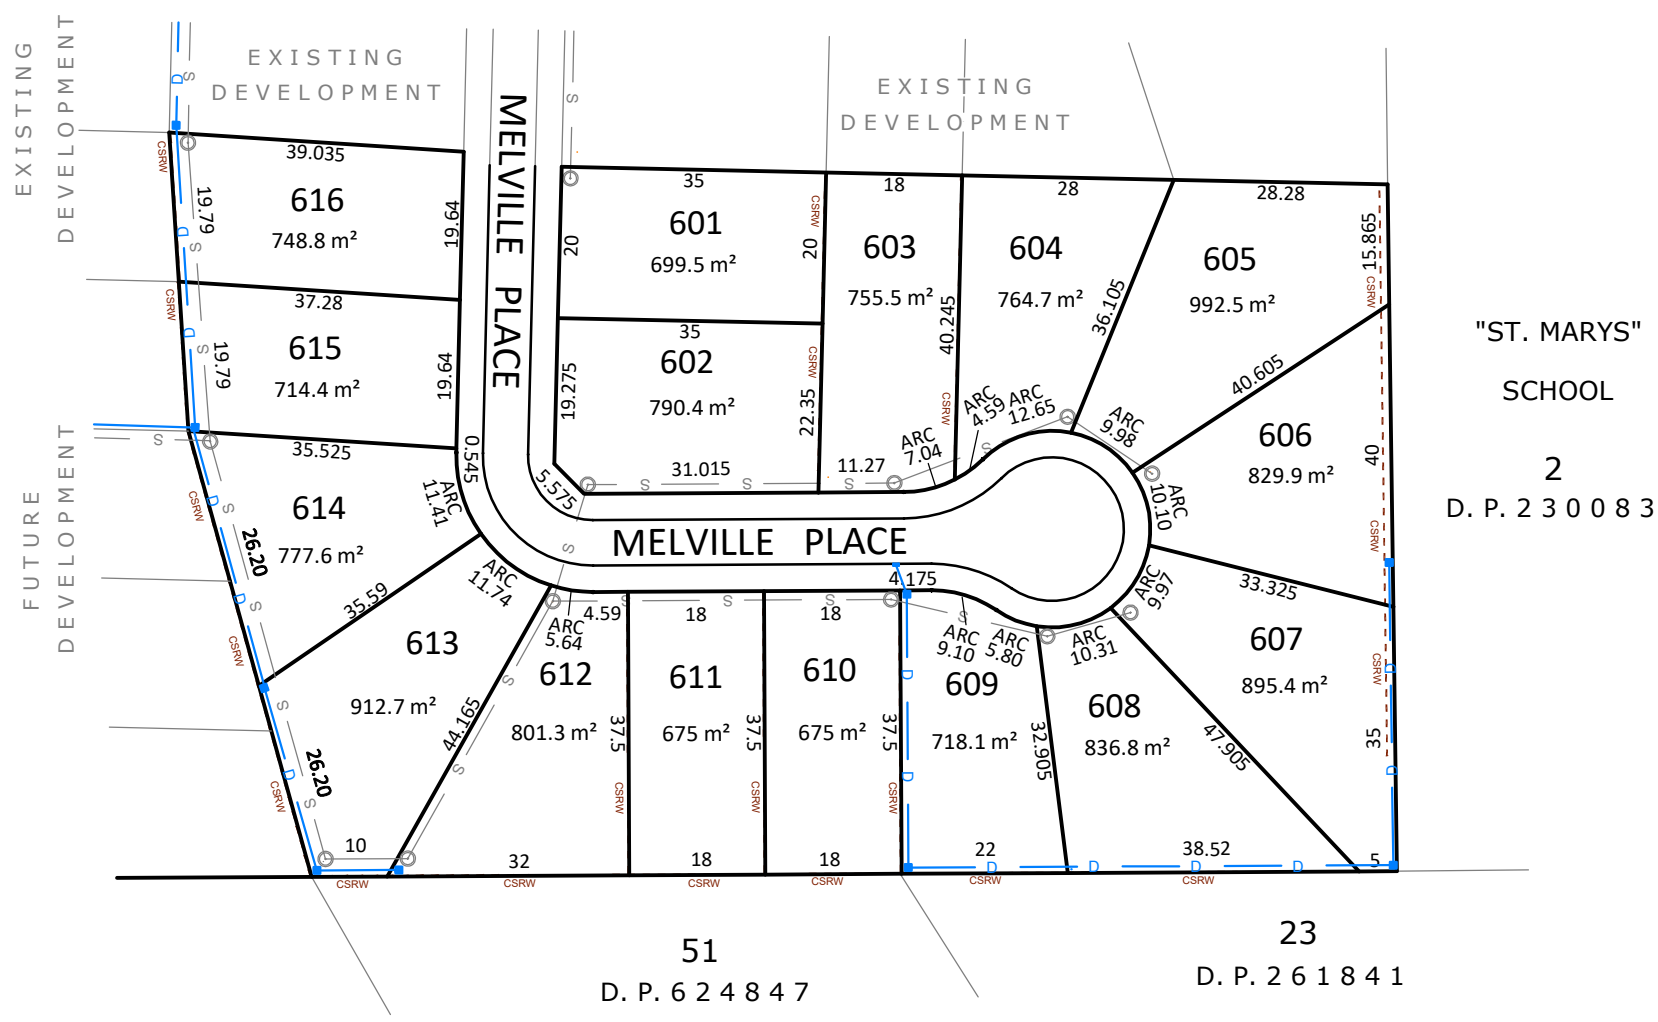

NOTE ~ ALL DIMENSIONS ARE APPROXIMATE AND ARE SUBJECT TO FINAL SURVEY.

REDUCTION RATIO

0 5 10 20 30 40 50 100

~ PROPOSED SEWAGE LINE TO BE CONTAINED WITHIN EASEMENT.

~ PROPOSED INTERALLOTMENT DRAINAGE TO BE CONTAINED WITHIN EASEMENT.

~ PROPOSED CONCRETE SLEEPER RETAINING WALLS

REDUCTION RATIO 1:1000 AT A3 DATUM : AUSTRALIAN HEIGHT DATUM CONTOUR INTERVAL : N/A			AMENDMENTS	BY	DATE
	SURVEYED		ISSUED TO CLIENT FOR INFORMATION	JA	05/11/2020
	DESIGNED	G.B.			
	DRAWN	J.A.			
DATE : : 05.11.2020	CHECKED	G.B.			

RYGATE & WEST
INCORPORATING BULLOCK & WALTERS
SINCE 1893
P.O. BOX 107, 266 GREEN STREET ULLADULLA NSW 2539
P.O. BOX 346, SUITE 6, 30 ORIENT STREET BATEMANS BAY NSW 2536
mail@rygateandwest.com.au
02 44542137

ASHLEIGH DEVELOPMENTS PTY LIMITED

SALE PLAN

STAGE 6 - CORK'S HILL
FOR PROPOSED SUBDIVISION OF LOT 400 DP 1243547

MILTON | CITY OF SHOALHAVEN

REFERENCE No. U12814
DRAWING No. U.12814_ST5&6 SALE.dwg
ISSUE A
SHEET 1 OF 1 SHEET